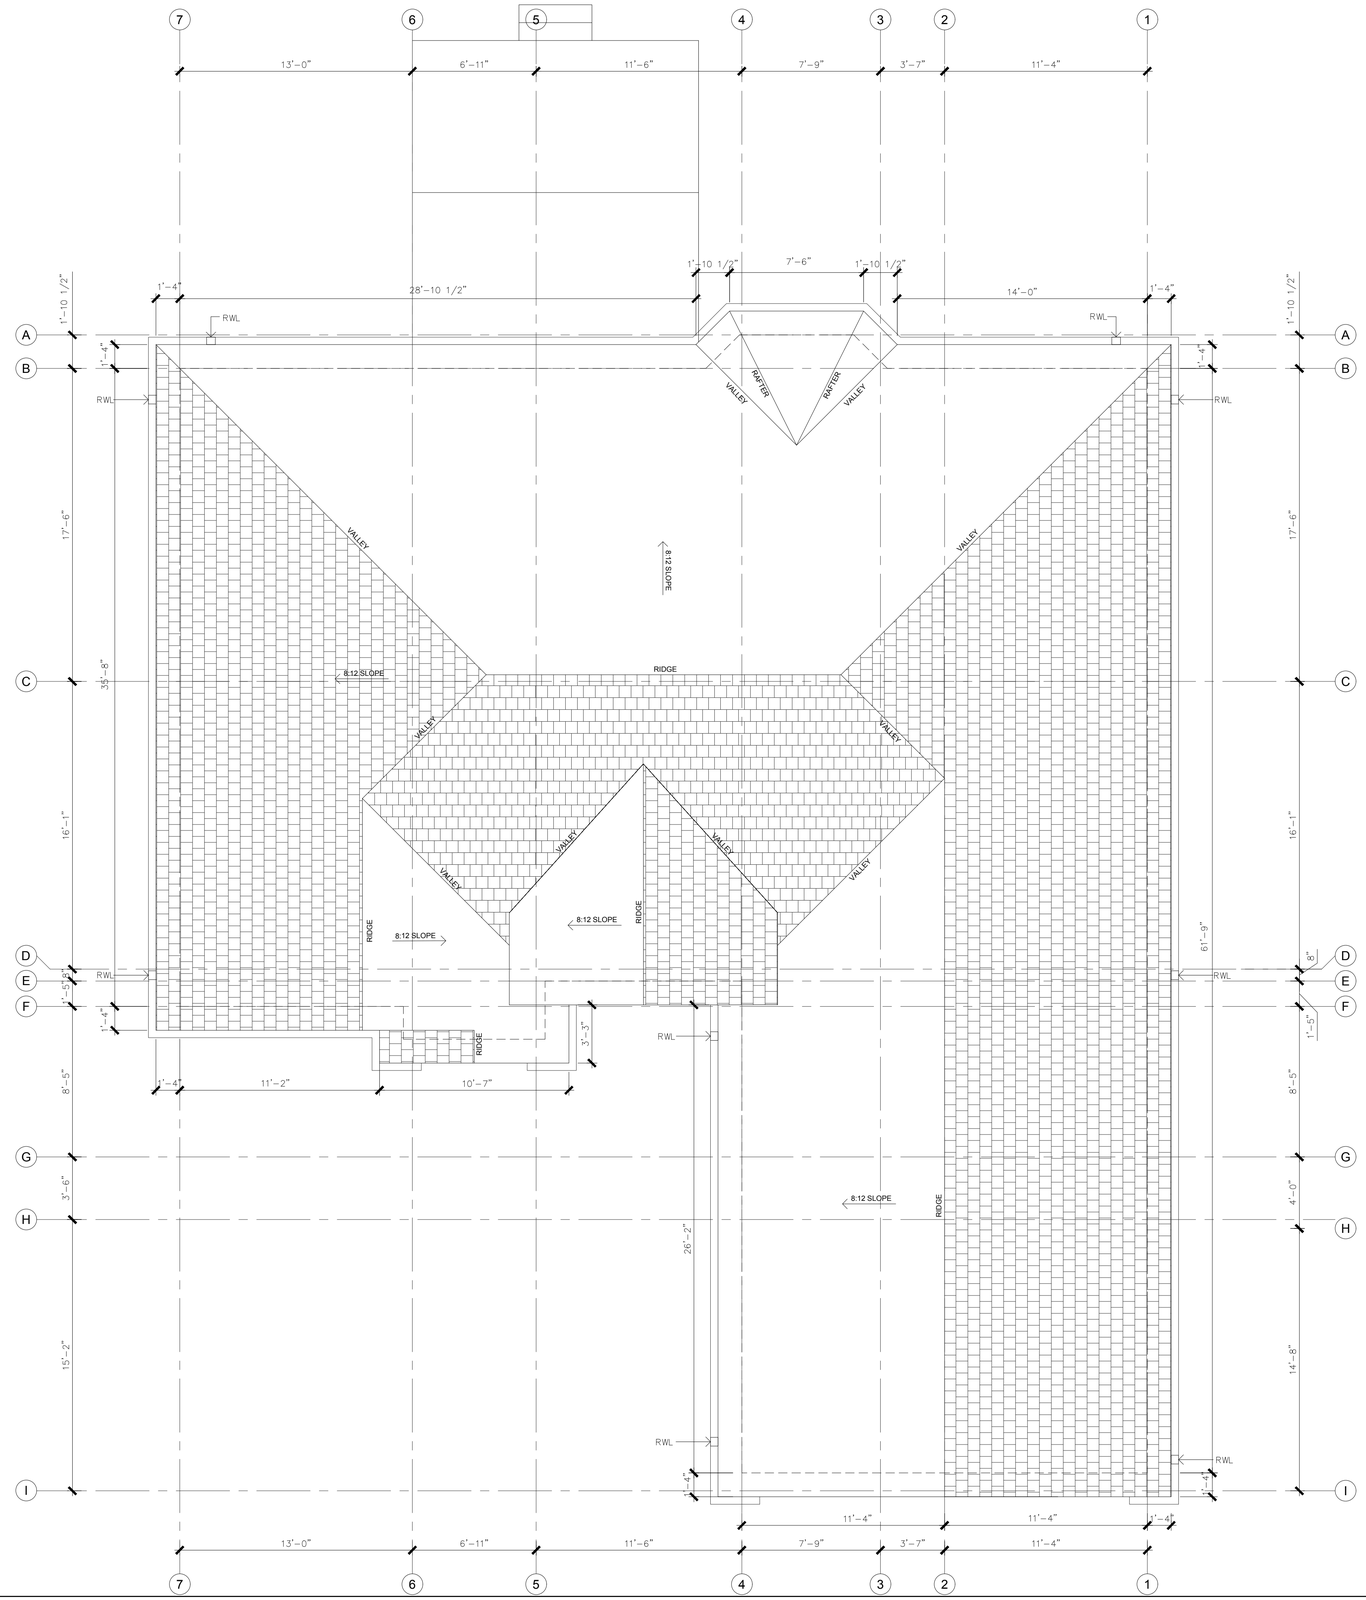


1 ROOF PLAN 1/4" = 1'-0"

GENERAL NOTES:

DRAWING REVISION:

| No: | DATE: | DESCRIPTION: |
|---|---|---|
| 1 | 09/13/17 | for BCU approval |

PROJECT NAME:

DRAWING NAME:

ROOF-PLAN

DRAWN BY: | START DATE:

PROJECT #:

DRAWING #: | REVISION #:

"I HEREBY CERTIFY THAT ALL DIMENSIONS ON THIS PLAN ARE CORRECT."

Signed:.....

Dated:.....