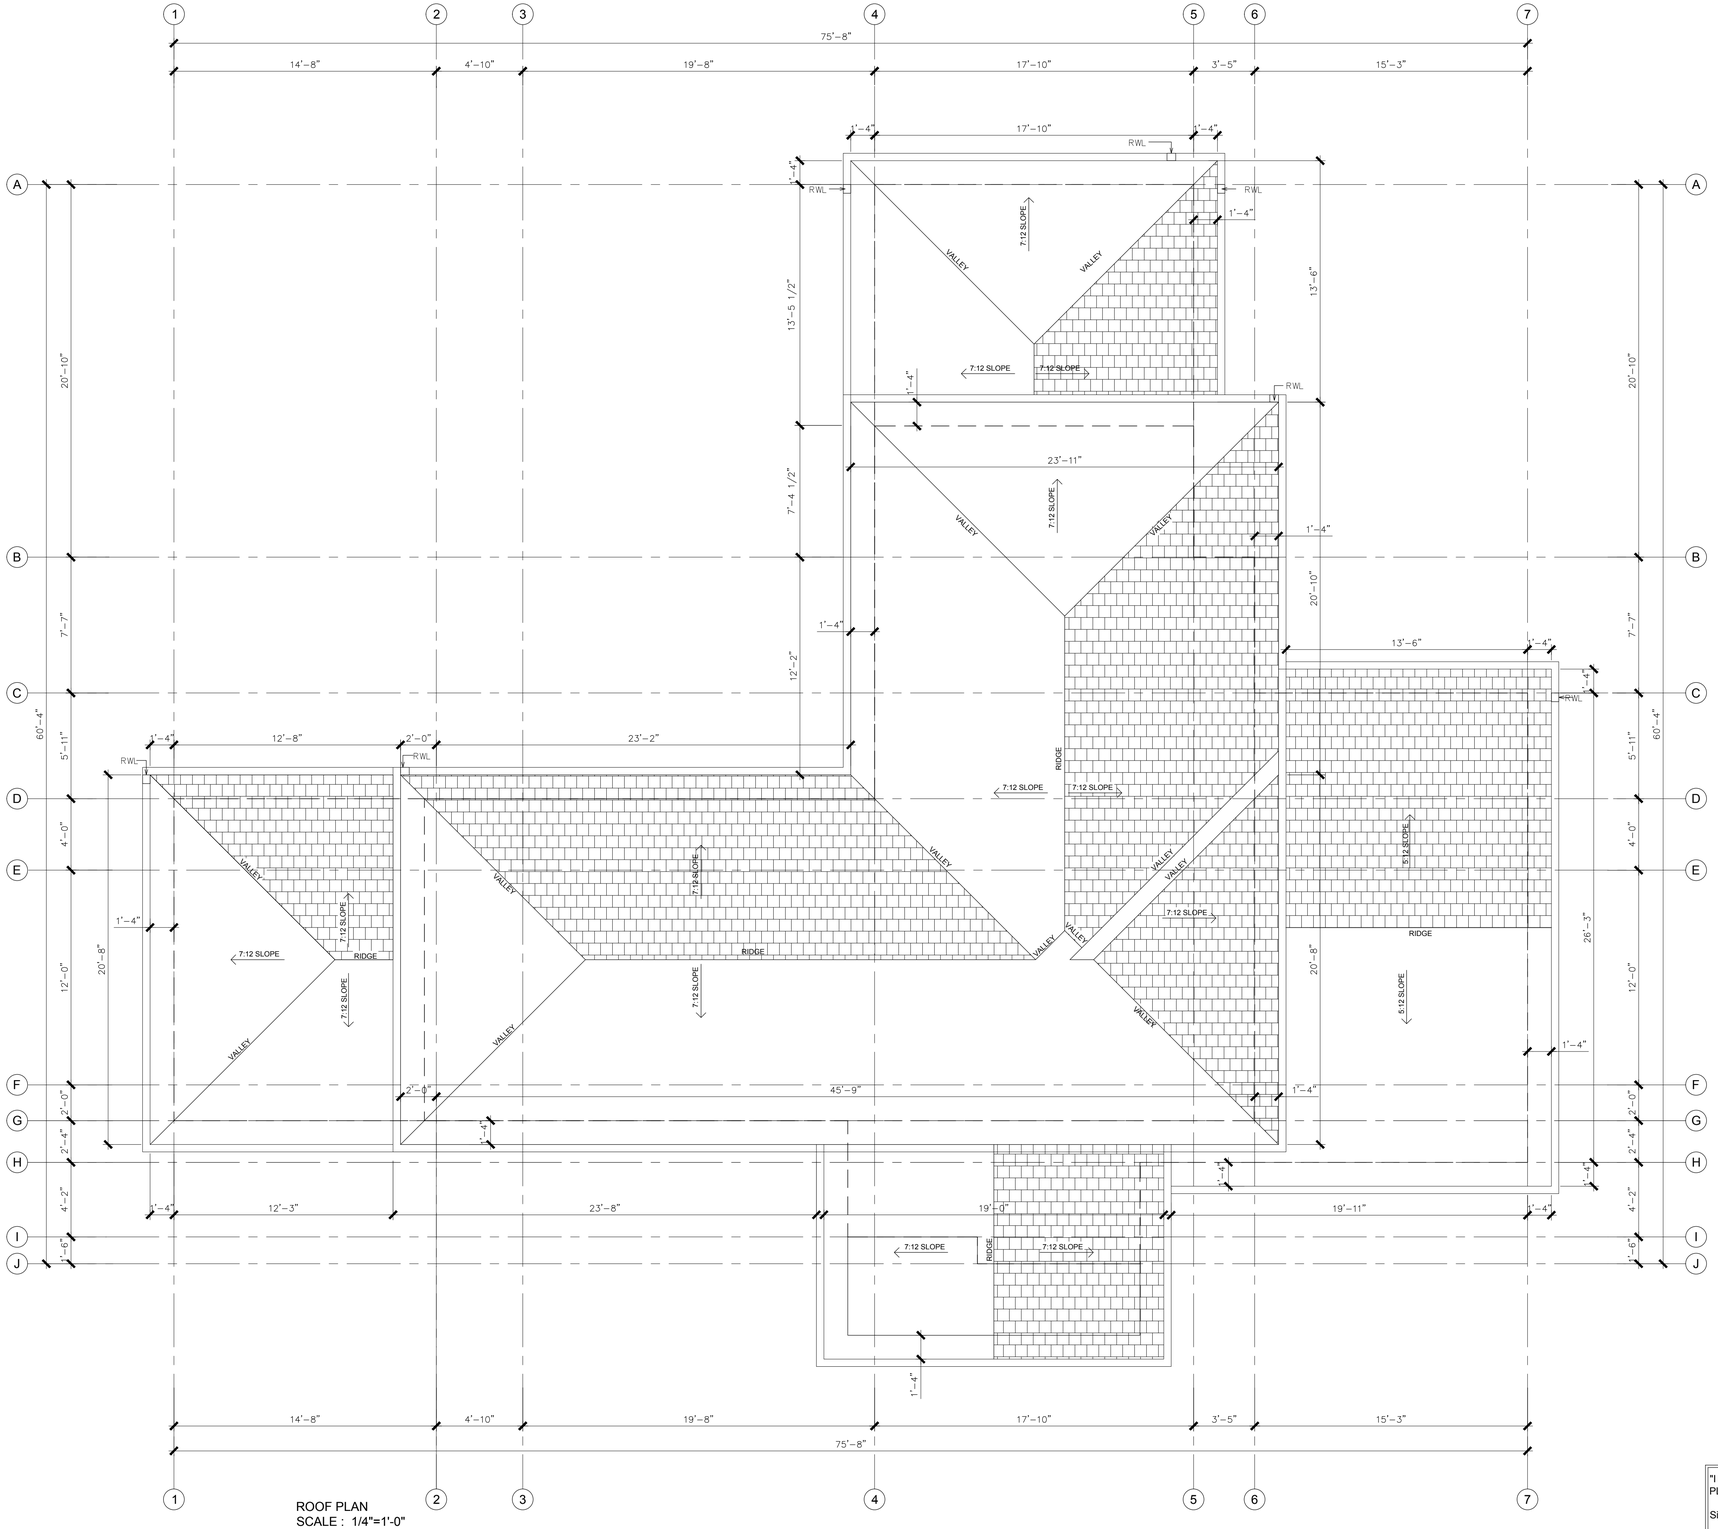

ROOF PLAN
SCALE : 1/4"=1'-0"

"I HEREBY CERTIFY THAT ALL DIMENSIONS ON THIS PLAN ARE CORRECT."

Signed:.....

Dated:.....

GENERAL NOTES:

DRAWING REVISION:

No:	DATE:	DESCRIPTION:

PROJECT NAME:

DRAWING NAME:

ROOF-PLAN

DRAWN BY:

START DATE:

PROJECT #:

DRAWING #:

REVISION #: