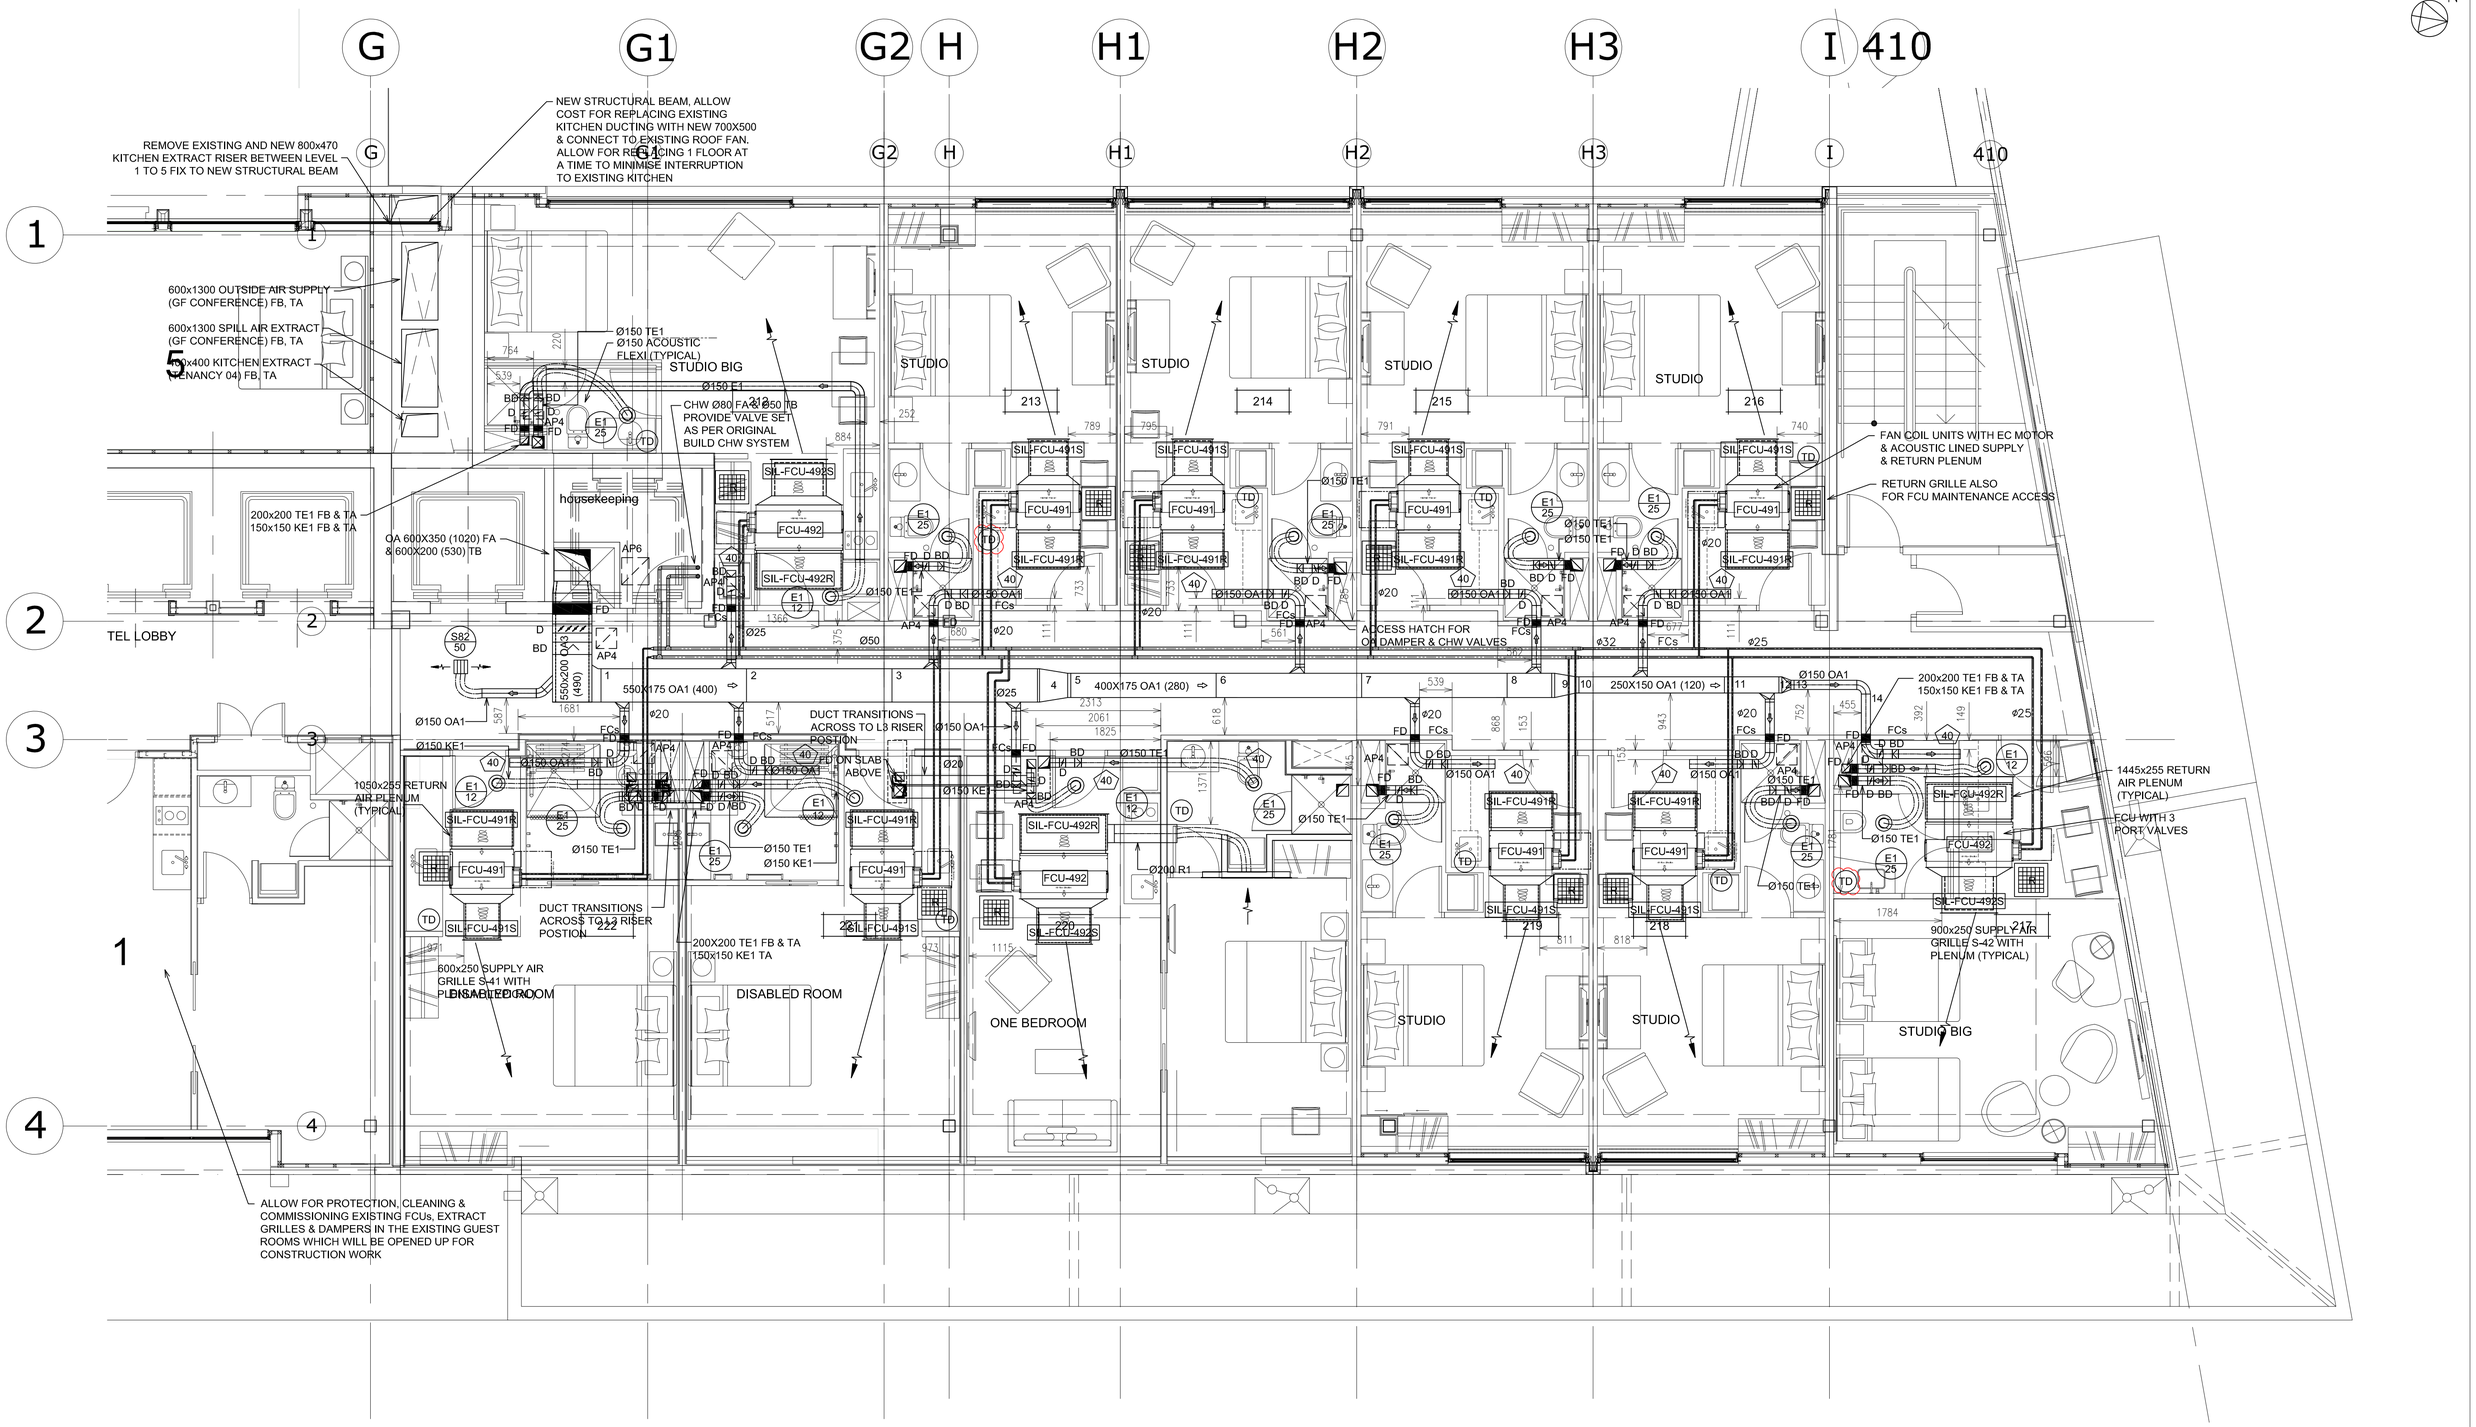

REV	AMENDMENTS	ENG.	CAD	DATE

PROJECT TITLE

SHEET TITLE

LEVEL 2 PLAN

DESIGNED	Designer	
DRAWN	Drawn	
CHECKED	Checked	

PROJECT: 216543

DRAWING: M120

DISCIPLINE: MECHANICAL SERVICES

SCALE (A1 ORIGINAL): A1(50)

REVISION: