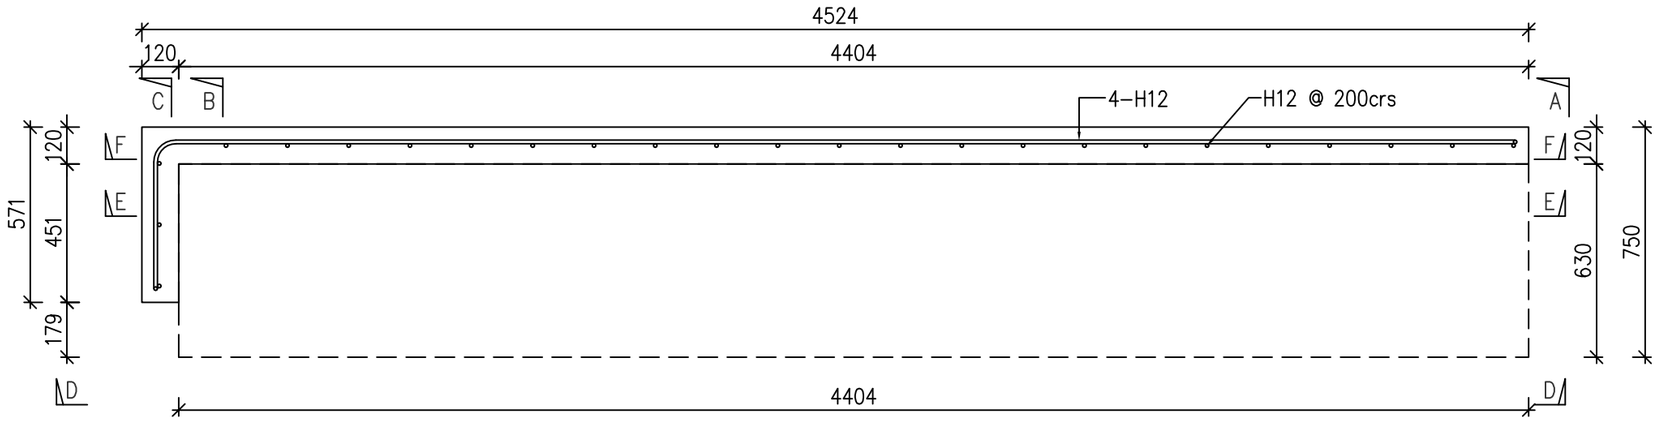

PLAN AS CAST-1

SCALE 1:20

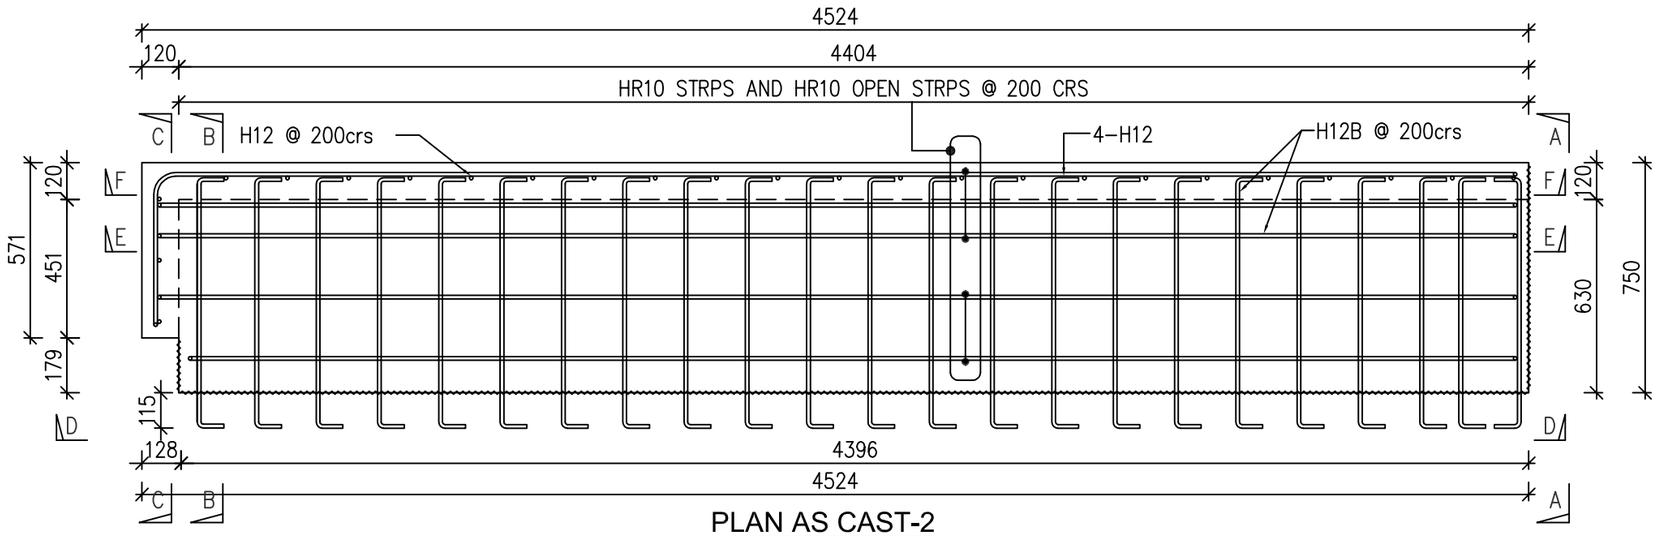

PLAN AS CAST-2

SCALE 1:20

THIS DRAWING IS FOR PRECAST SETOUT PURPOSES ONLY. REFER TO ARCHITECTS AND ENGINEERS DRAWINGS FOR BUILDING DIMENSIONS.

NOTES:

1. CONCRETE STRENGTH TO BE 40 MPa
   STRENGTH AT LIFTING TO BE 25 MPa
2. CONCRETE COVER TO BE 50mm U.N.O. (35 MIN.)
3. REFER TO NZ 3109:1997 TABLE 5.1
   FOR PRECAST TOLERANCES
4. TOP FACE FINISH TO BE F5 U.N.O.
   MOULD FACE FINISH TO BE F5 U.N.O.

BFP264 – 1 OF

1:20

COG, EDGE LIFTERS
AND FACE LIFTERS
TBC BY ANCON

VOL= 0.551 m^3
WT= 1.38 t

THI

Rev	Description	Date	By	Chkd
A	FOR APPROVAL	19.09.16	MR	NB

Scales AS SHOWN
Drawn MR
Date SEPT 19 2016
Checked By NB
Job No. APB
Dwg No. BFP264–2
Rev. A