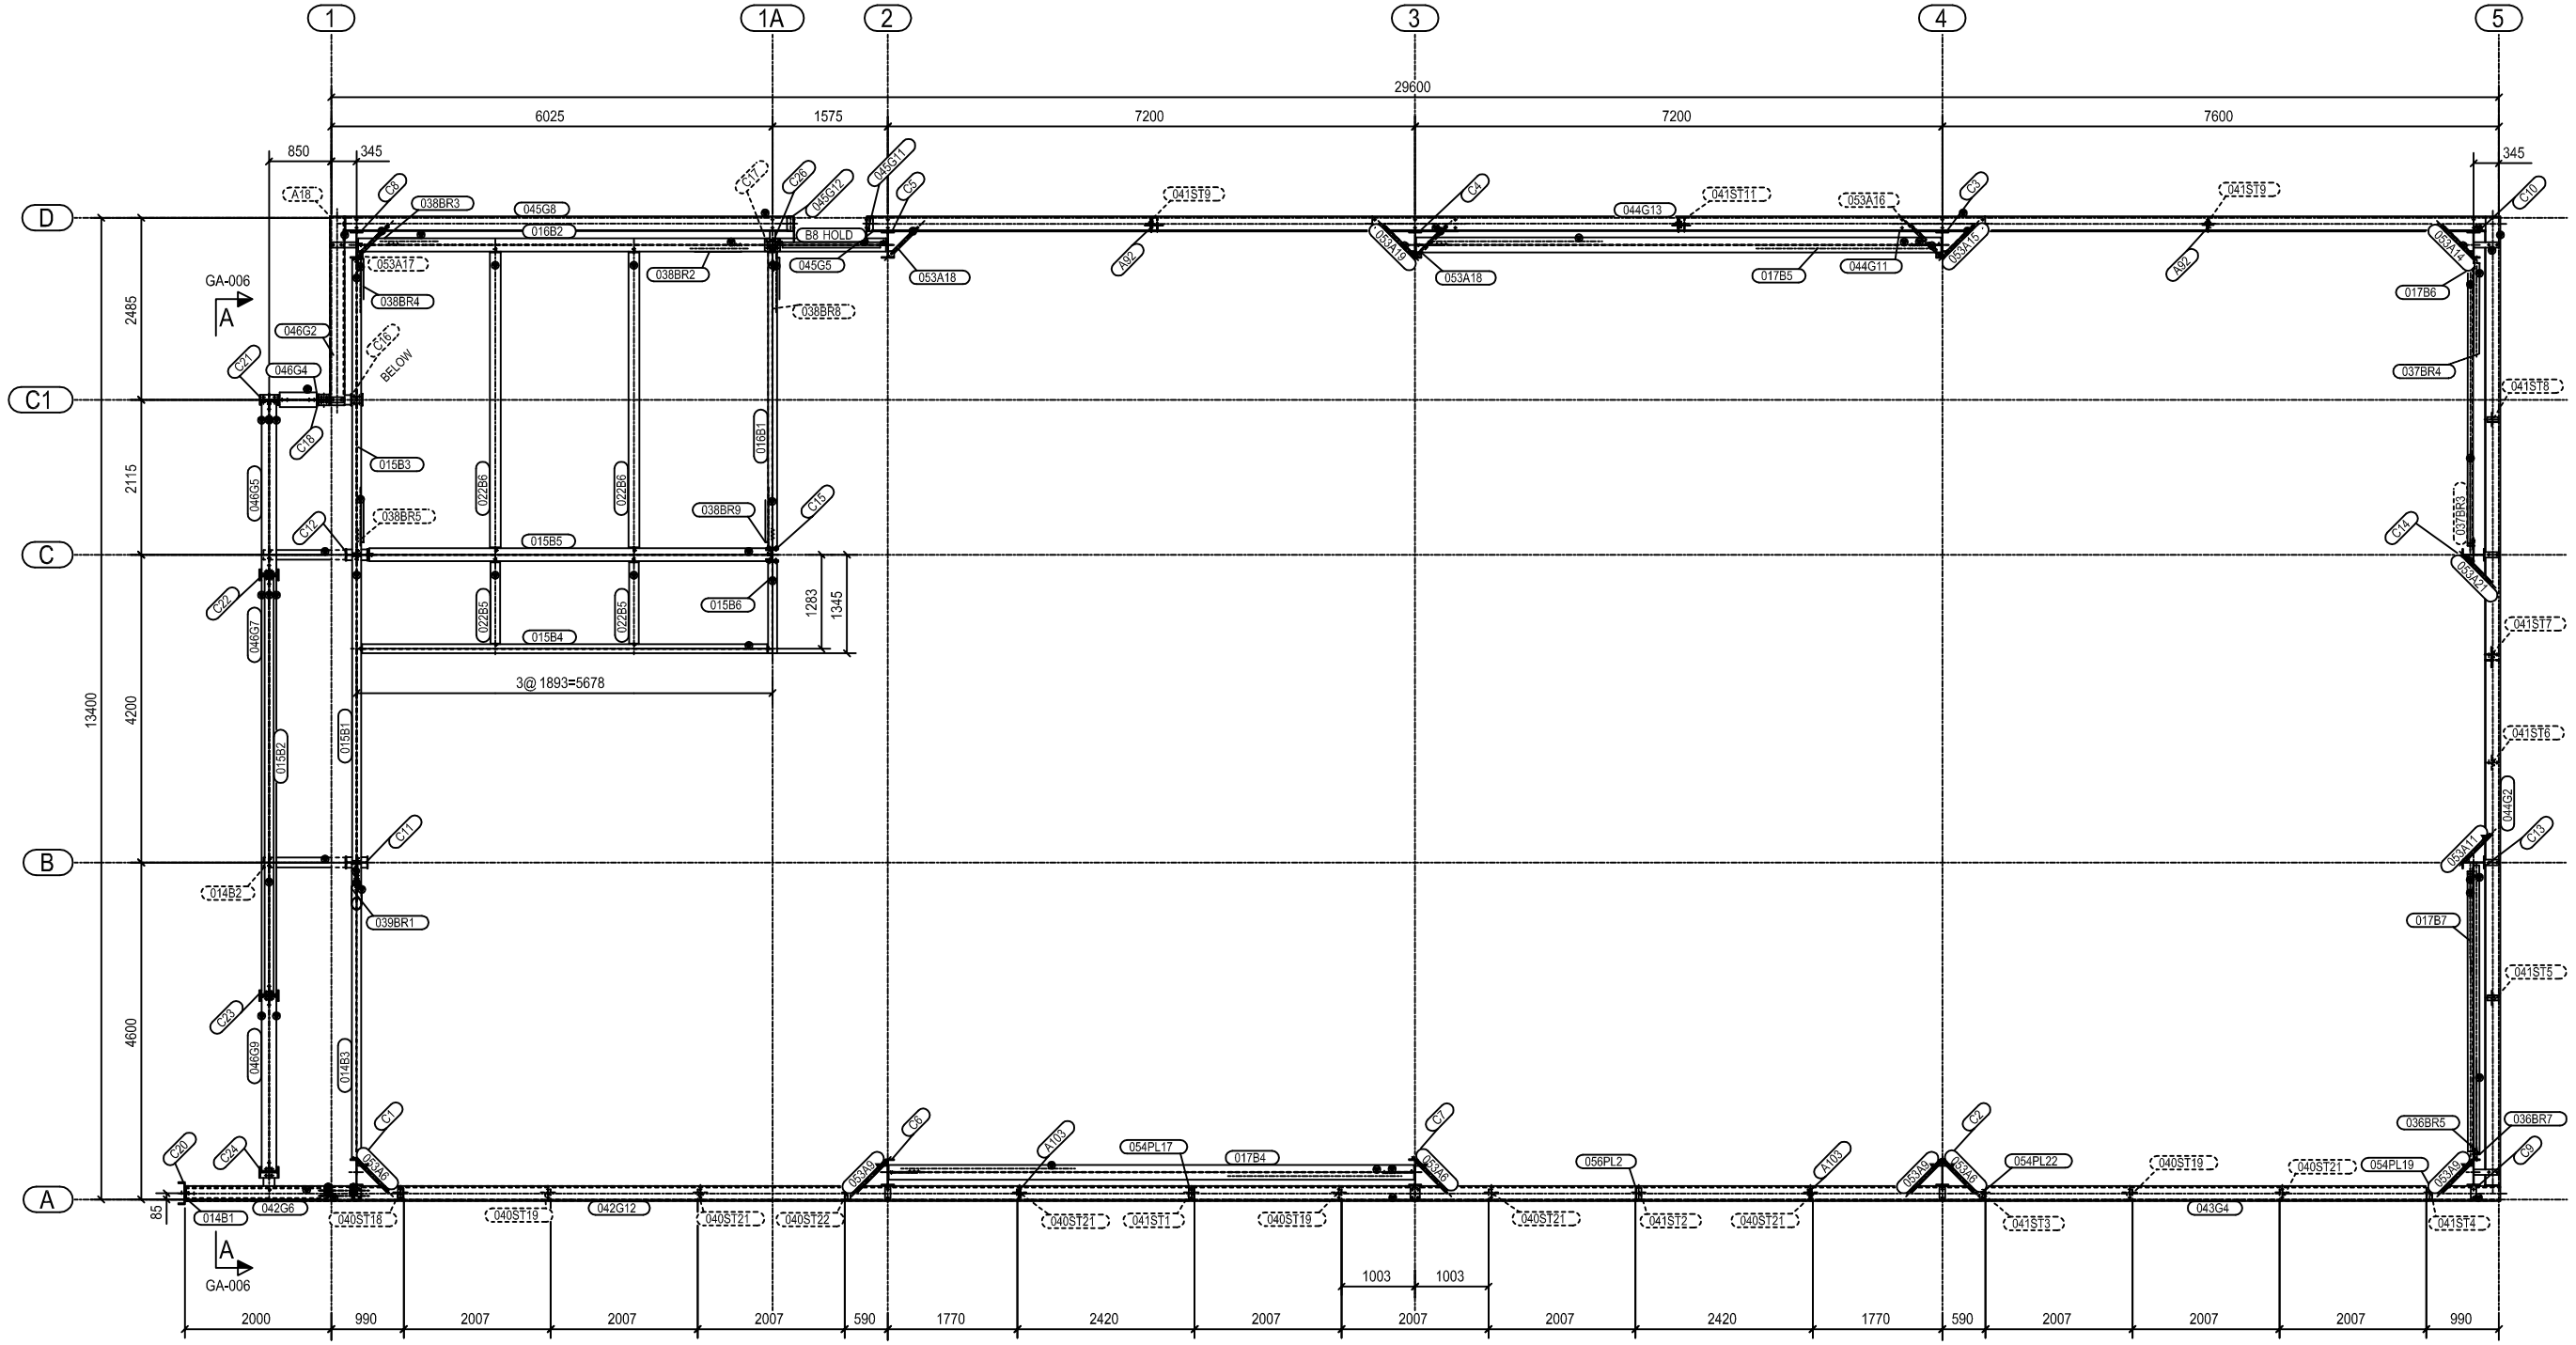

Plan at RL 4.700

SCALE - 1/50

IF IN DOUBT - ASK DO NOT ASSUME

No.	Amendments:	Date	Approved

CLIENT :-

PROJECT TITLE :-
BREWERY CAPACITY EXPANSION

Scale	SCALE	Drawing No. DRGNO	Rev
Designed	DESIGNED		
Checked		Sheet of NO. NO-SHEETS	
Drawn	DRAWN	Tech Approved	
Checked			