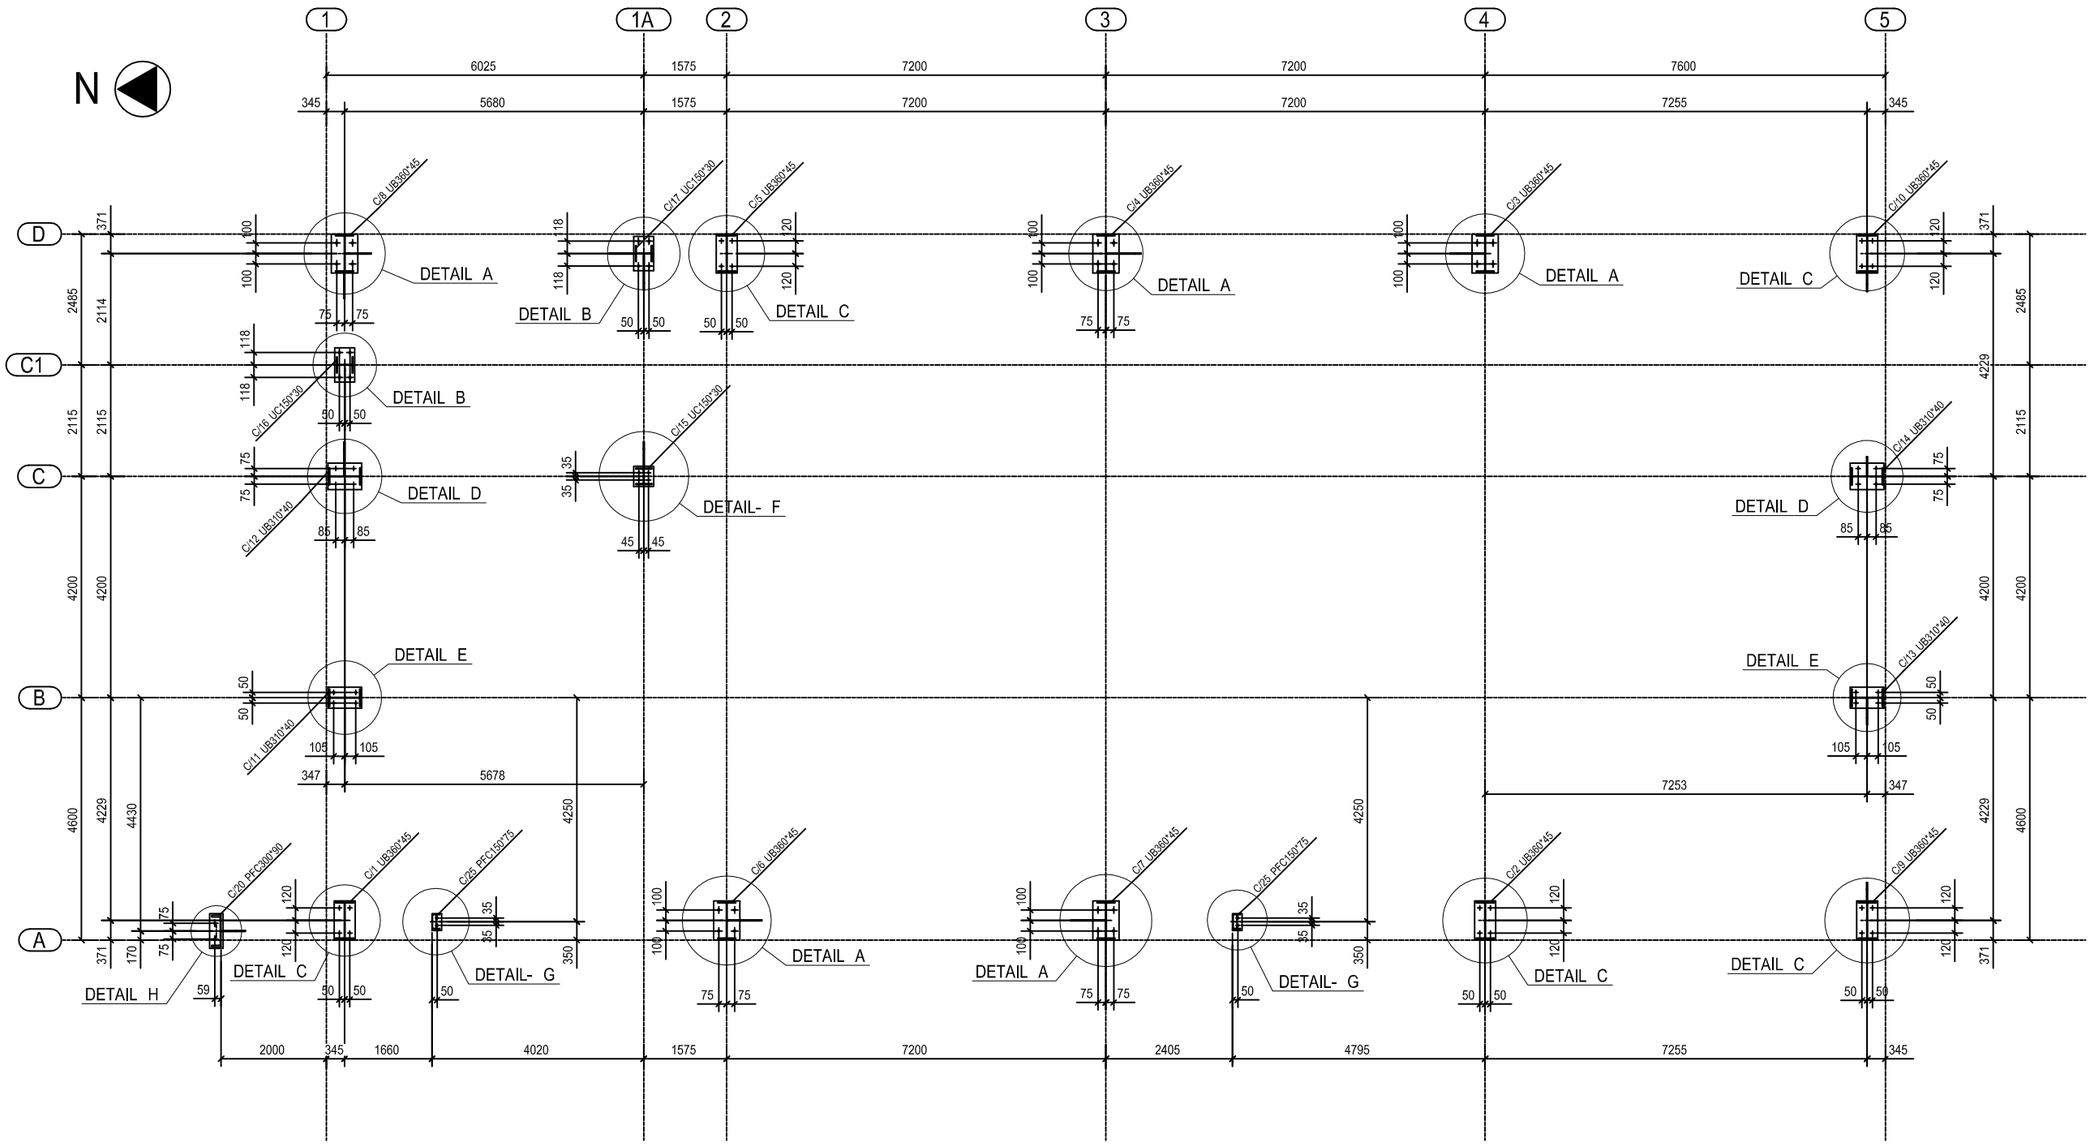

ANCHOR BOLT LAYOUT PLAN
SCALE:- 1/60

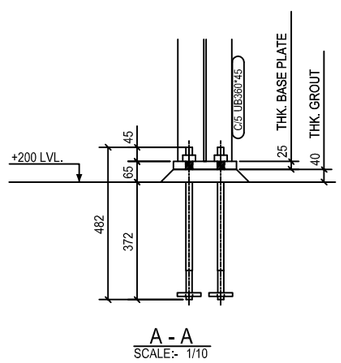

A - A
SCALE:- 1/10

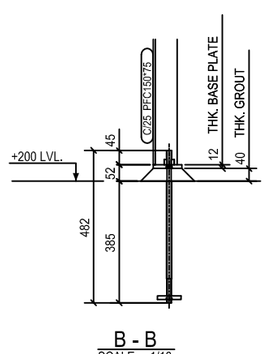

B - B
SCALE:- 1/10

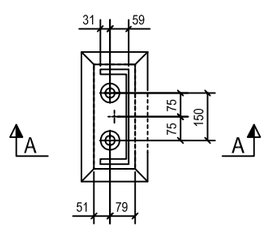

DETAIL- H

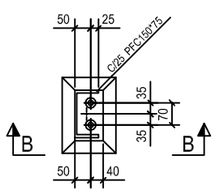

DETAIL- G

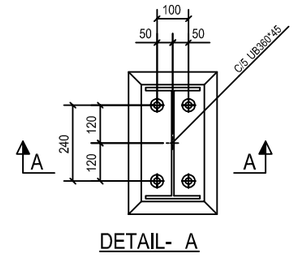

DETAIL- A

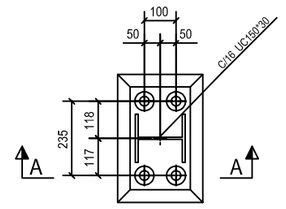

DETAIL- B

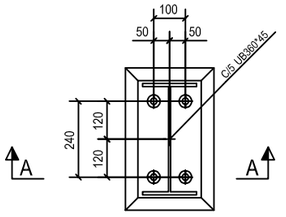

DETAIL- C

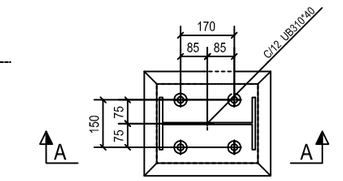

DETAIL- D

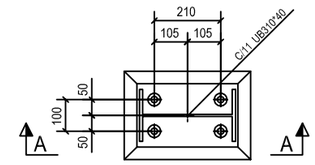

DETAIL- E

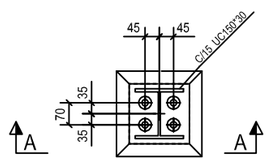

DETAIL- F

No.	Amendments:	Date	Approved	

IF IN DOUBT - ASK DO NOT ASSUME

CLIENT :-

PROJECT TITLE :-
BREWERY CAPACITY EXPANSION

Scale	SCALE	Drawing No.	Rev
Designed	DESIGNED		
Checked		Sheet NO. NO-SHEETS	
Drawn	DRAWN	Tech Approved	
Checked			